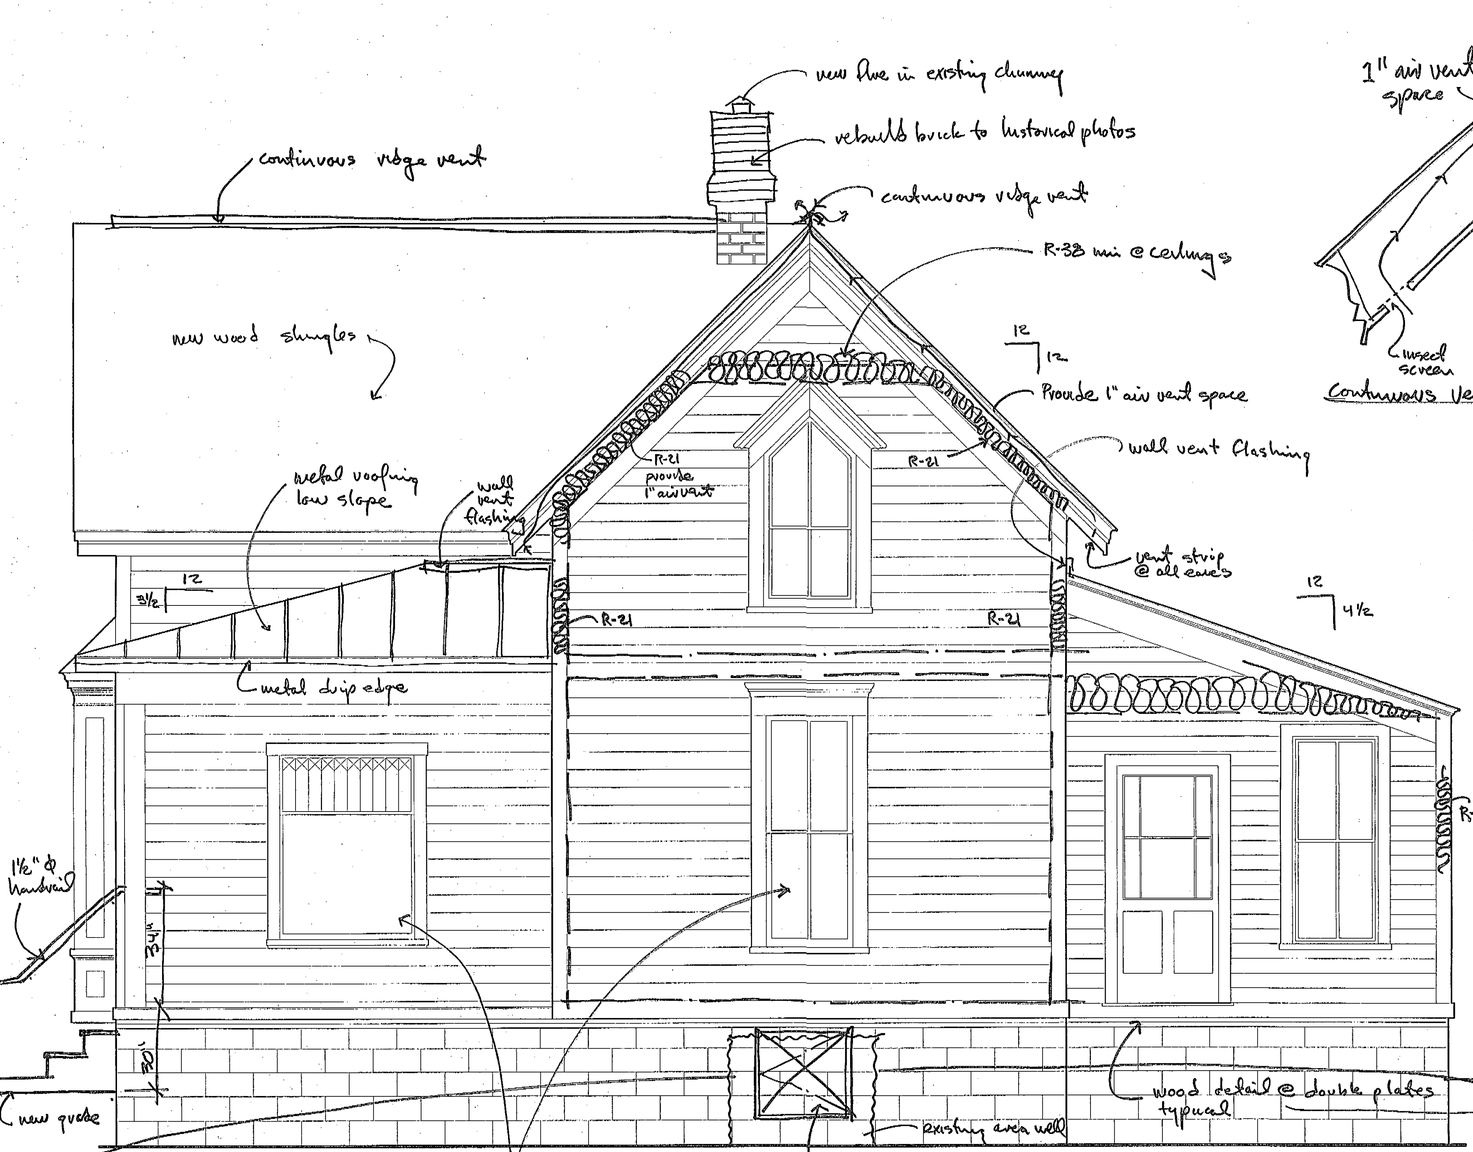

EXTERIOR ELEVATION - EAST

SCALE: 1/2"=1'-0"

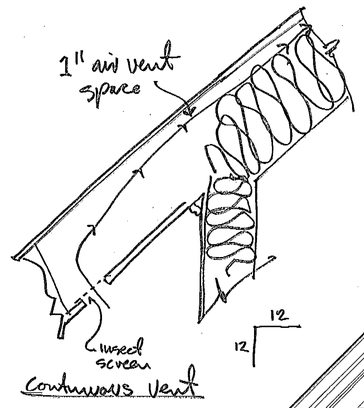

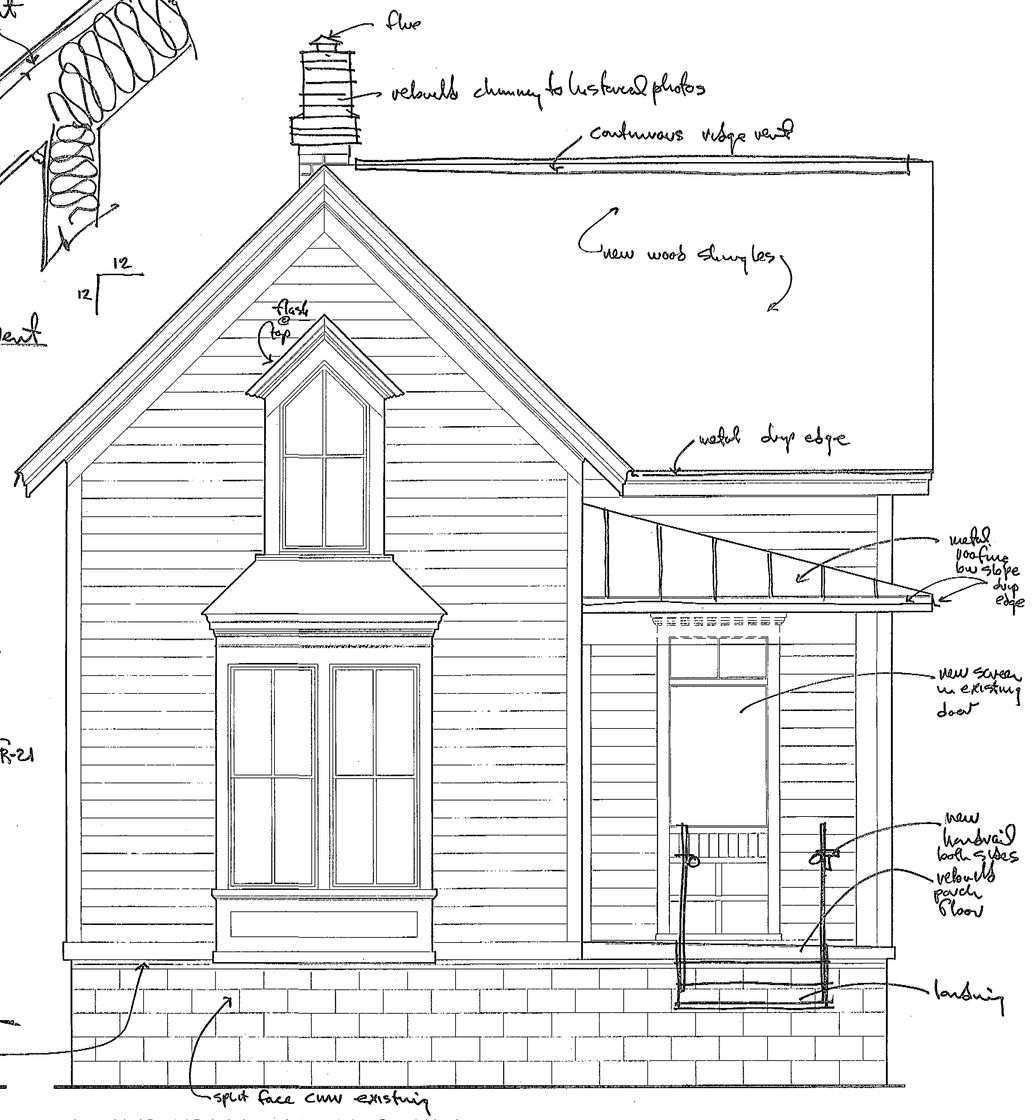

EXTERIOR ELEVATION - SOUTH

SCALE: 1/2"=1'-0"

PROPOSED WORK

REGISTERED ARCHITECT — ERNEST K. ROBESON — STATE OF WASHINGTON	Ernest K. Robeson, Architect 15504 NORTH FIRCREST CIRCLE SPOKANE, WA 99208 (509) 467-8830	PROJECT NO: 0602 DRAWN: dMb CHECKED: ER DATE: 6/27/2008	STERLING MOORMAN HOUSE CITY OF CHENEY HISTORIC PRESERVATION COMMISSION EXTERIOR ELEVATIONS	SHEET A-3 OF